




1 LEVEL 02 EG PLAN
1/8" = 1'-0"

No.	Description	Date
-----	-------------	------

Charlotte Center for Legal Advocacy 5535 ALBEMARLE ROAD, CHARLOTTE, NC 28212	PROJECT # 20-031
	DATE: 3.16.2021

ART &
ENVIRONMENTAL
GRAPHICS
PLAN

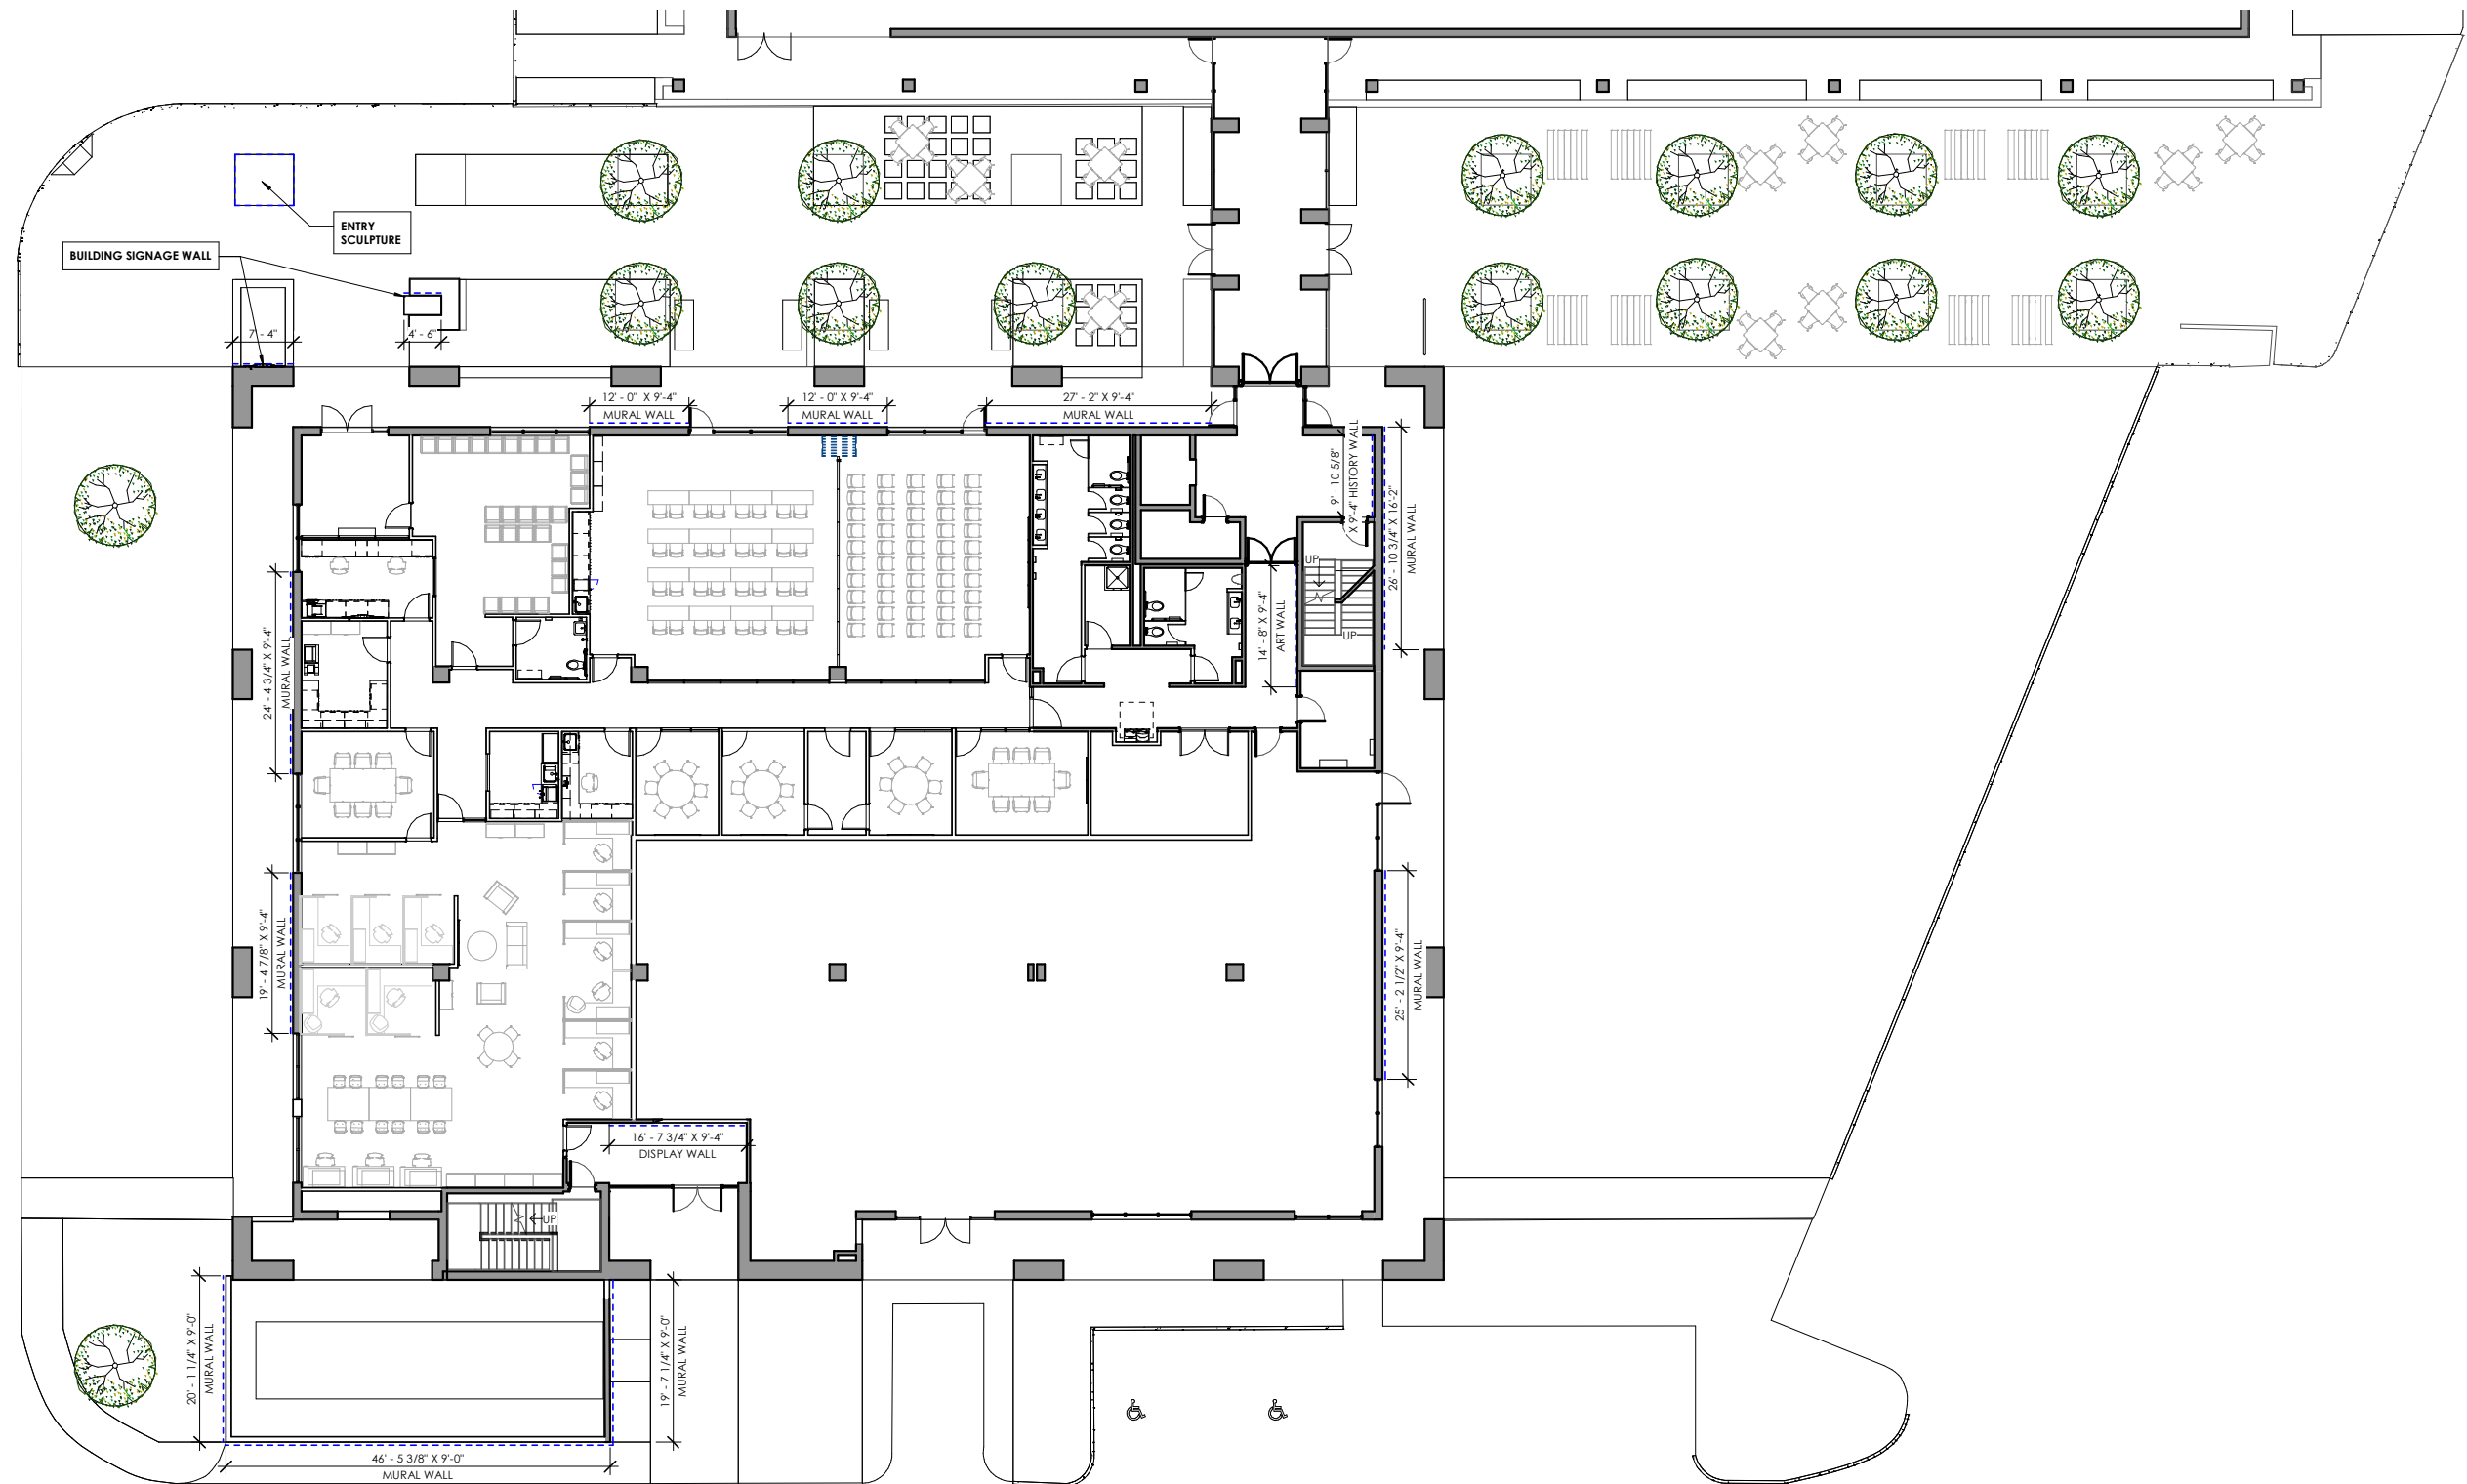

1 LEVEL 1 ART & ENVIRONMENTAL GRAPHICS PLAN
3/32" = 1'-0"

No.	Description	Date
-----	-------------	------

Charlotte Center for Legal Advocacy
5535 ALBEMARLE ROAD,
CHARLOTTE, NC 28212

PROJECT # 20-031

DATE: 3.16.2021

Art &
Environmental
Graphics Plan

A12.1